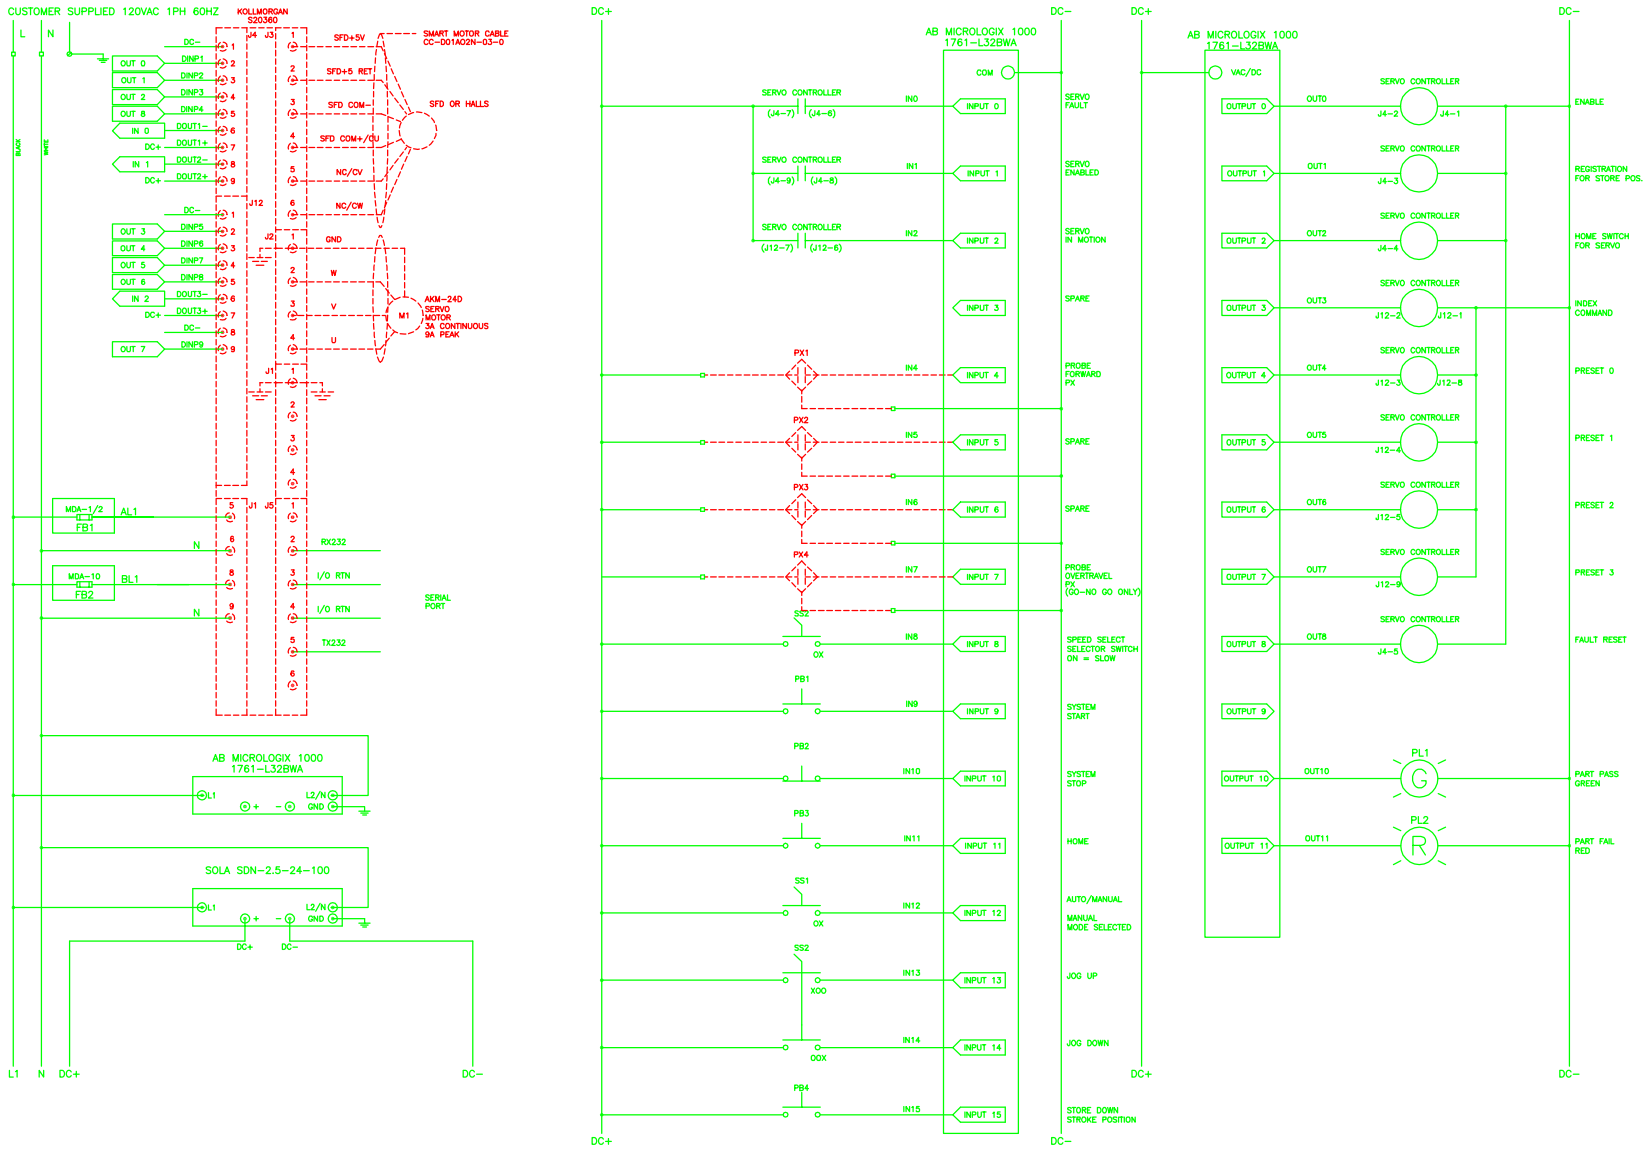

NOTES:
1. TRIAC OUTPUTS ARE RECOMMENDED
2. SOLID STATE RELAYS ARE RECOMMENDED DRIVE CONTROL
3. DASHED RED LINES ARE COMPONENTS SUPPLIED BY NEW VISTA

CONFIDENTIAL AND PROPRIETARY
Not to be copied, published, disseminated and/or used without the express written permission of NEW VISTA CORPORATION

TOLERANCES (EXCEPT AS NOTED)
DECIMAL 3 PL. ±.005
DECIMAL 2 PL. ±.010
ANGULAR ±1°

REVISIONS

NO	DATE	BY
1		
2		
3		
4		
5		

NEW VISTA CORPORATION
BALTIMORE, MARYLAND

TVU-STH-500-SK WIRING DIAGRAM

MATERIAL ——

DATE 4-3-07

DRAWING NO. 7174

DRAWN BY BNW

SCALE NONE